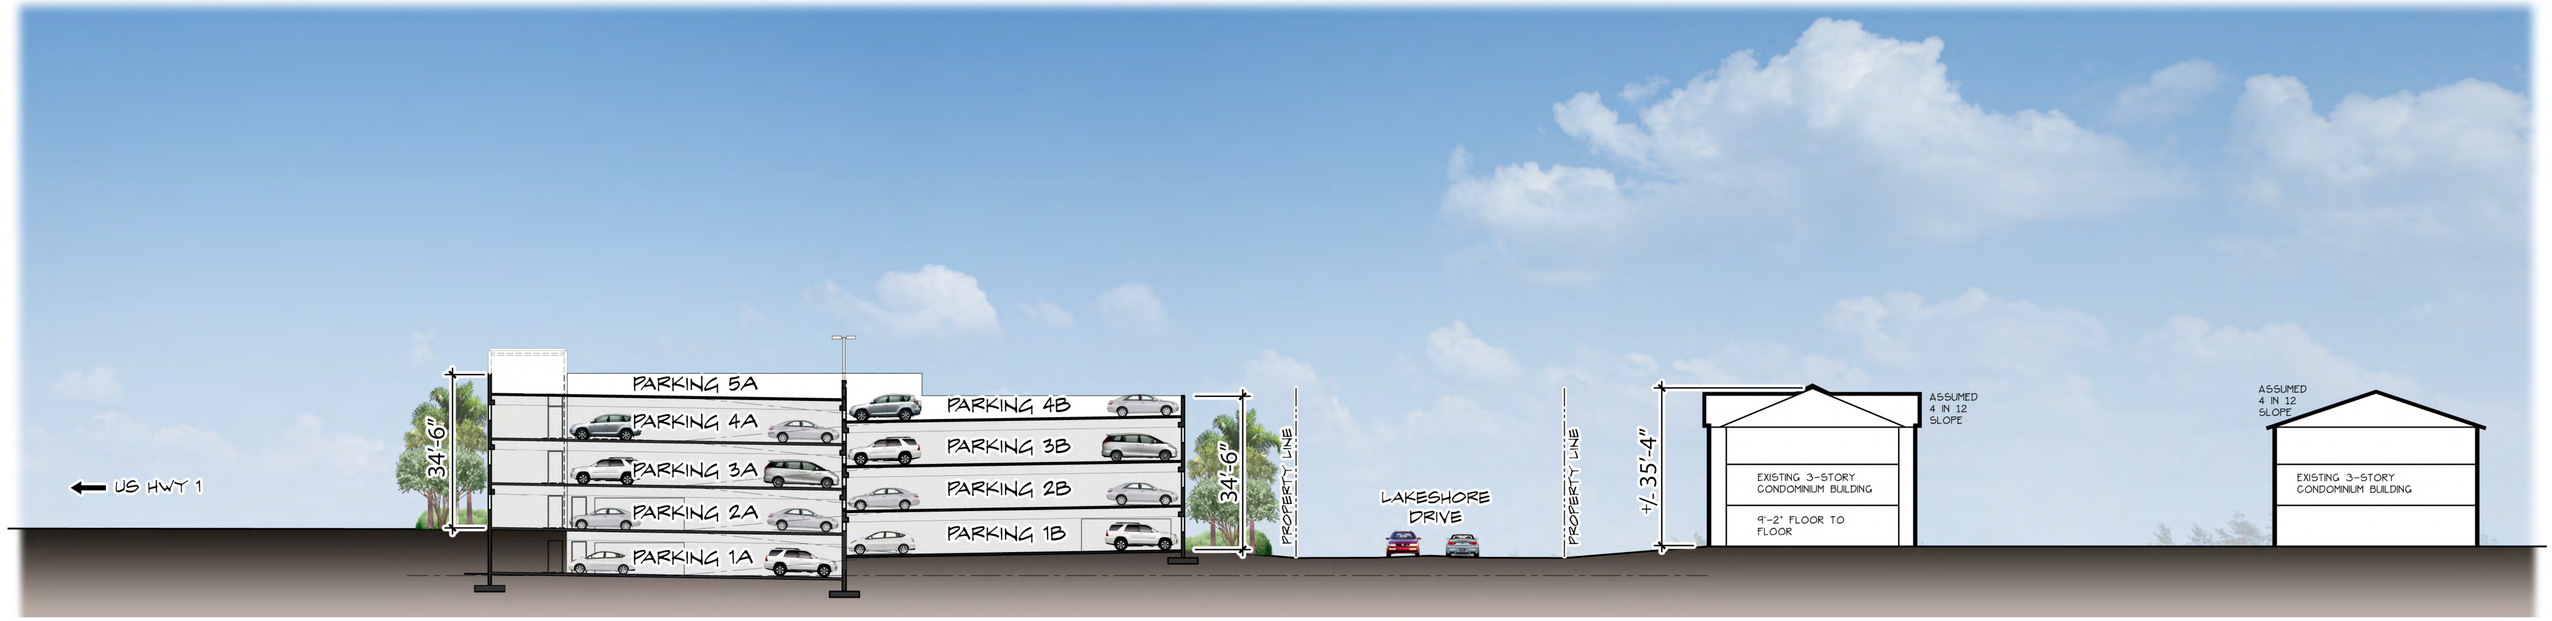

SECTION LOOKING NORTH

2 PARKING GARAGE / SITE SECTION

SCALE: 1/16"= 1'-0"

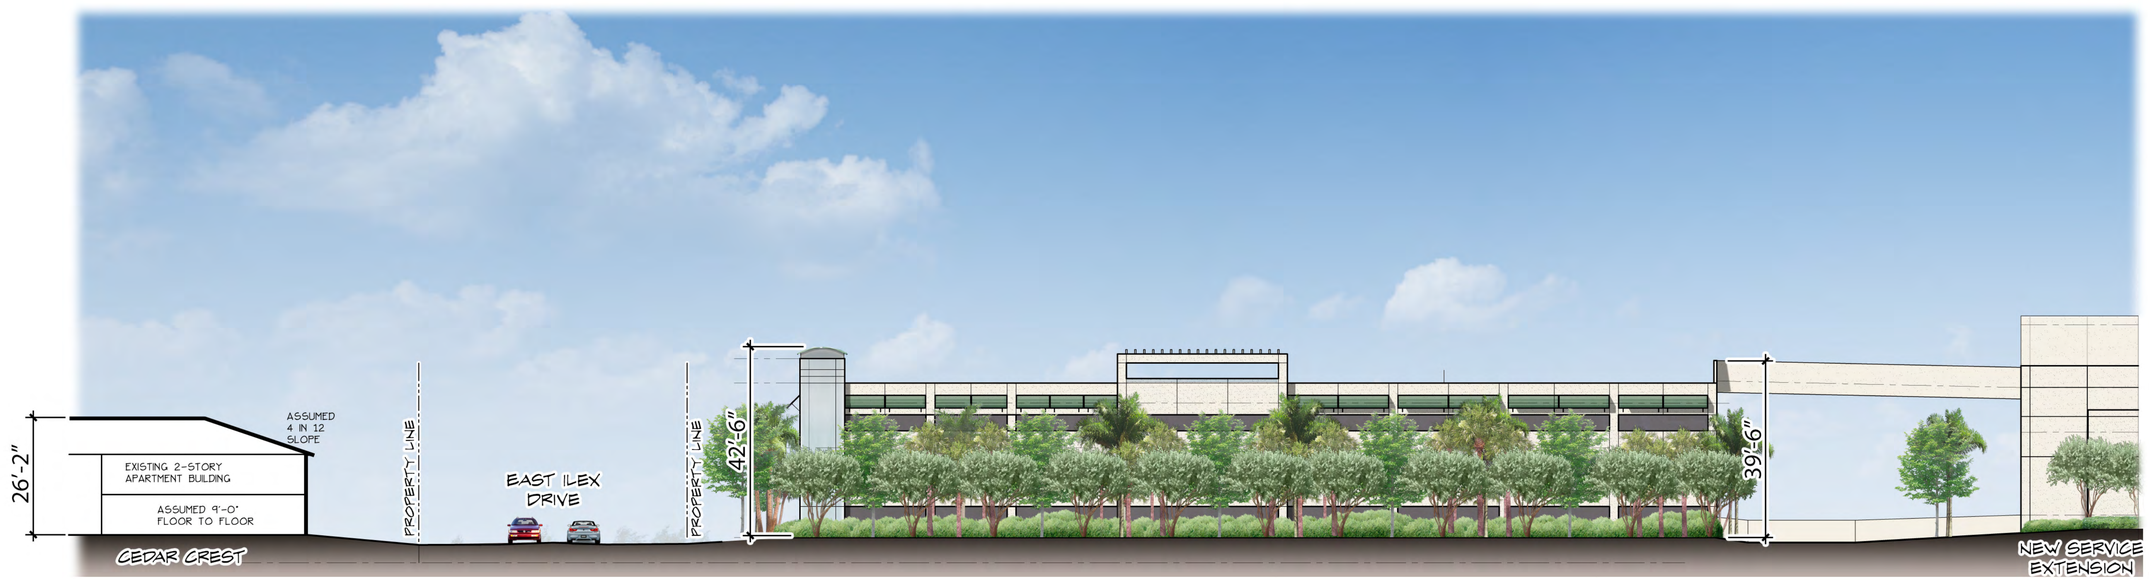

LOOKING WEST

3 EAST ELEVATION OF PARKING GARAGE

SCALE: 1/16"= 1'-0"

urban design kilday STUDIOS

GLIDDEN SPINA + PARTNERS

ESToyota_Section.psd 5-20-15

EARL STEWART TOYOTA

LAKE PARK, FLORIDA