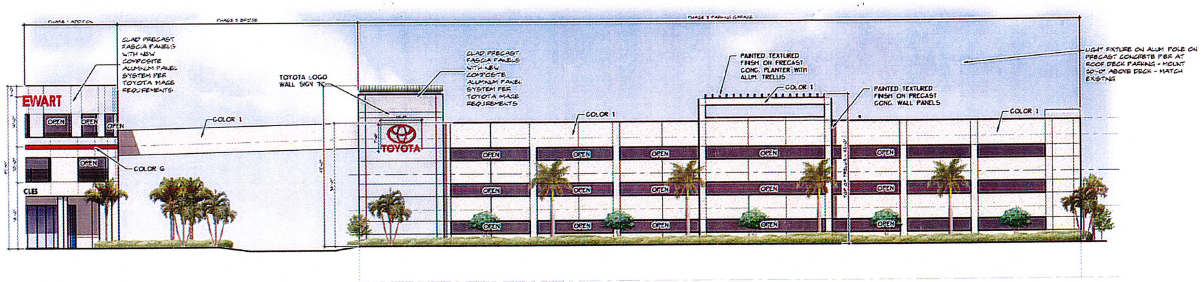

PARKING GARAGE
1 PHASE 3 - WEST ELEVATION
SCALE 1/16"=1'-0"

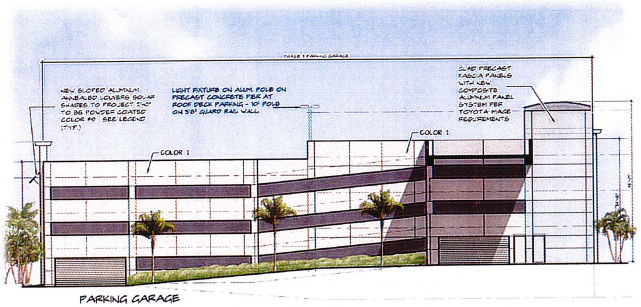

PARKING GARAGE
2 PHASE 3 - NORTH ELEVATION
SCALE 1/16"=1'-0"

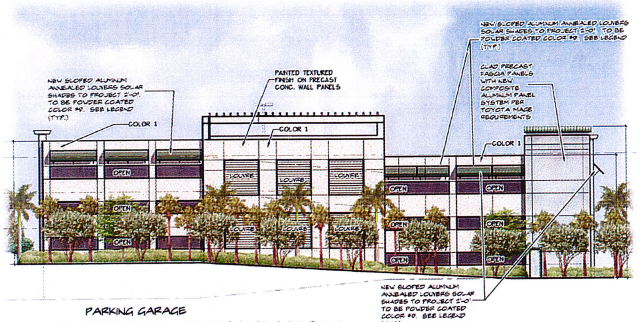

PARKING GARAGE
3 PHASE 3 - SOUTH ELEVATION
SCALE 1/16"=1'-0"

COLOR LEGEND - TO MATCH EXIST

EXISTING COLOR 1
FIELD COLOR
SHERWIN WILLIAMS "PEARLY WHITE"

EXISTING COLOR 2
ACCENT FIELD COLOR (COLUMNS)
SW 7015 "REPOSE GREY"

EXISTING COLOR 3
ACCENT BAND
TOYOTA RED BAL SC01 "CLASSIC RED"

STOREFRONT
CLEAR ANODIZED ALUMINUM

GLASS
1/4" CLEAR TEMPERED GLASS

EXISTING COLOR 4
HOLLOW METAL DOORS, FRAMES AND OVERHEAD ROLLING DOORS

NEW COLOR 5
COMPOSITE ALUMINUM PANEL SYSTEM FASCIA
COLOR TOYOTA SILVER

NEW COLOR 6
COMPOSITE ALUMINUM PANEL SYSTEM FASCIA
COLOR TOYOTA RED

NEW COLOR 7
TRANSLUCENT GLASS AT PORTAL
COLOR SOLERA TRANSLUCENT WHITE

NEW COLOR 8
COMPOSITE ALUMINUM PANEL TRIM AT PORTAL
COLOR TOYOTA WHITE

NEW COLOR 9
LOUVERED ALUMINUM SOLAR SHADES
COLOR COASTAL FLAX (SW6151)

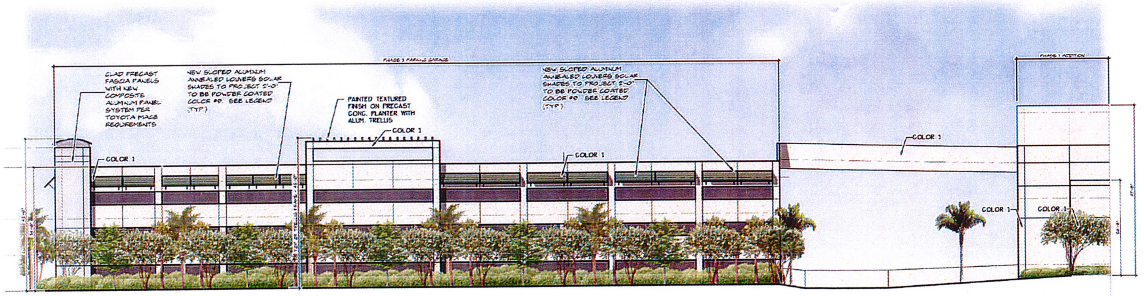

PARKING GARAGE
4 PHASE 3 - EAST ELEVATION
SCALE 1/16"=1'-0"

PHASE 3 PARKING GARAGE EXTERIOR ELEVATIONS (AT TIME OF CONSTRUCTION)

SCALE : 1/16" = 1'-0"

GLIDDEN SPINA + PARTNERS
Architecture • Interior Design
John Glidden # AR0013019 • Kate M. Spina # AR13819
207 SIXTH STREET
WEST PALM BEACH, FLORIDA 33401
561.684.6844 • Fax 561.684.5594
gliddenspina.com
FL LIC # AA26003269

DEALERSHIP EXPANSION FOR:
EARL STEWART TOYOTA
1215 U.S. HIGHWAY NO. 1
LAKE PARK, FLORIDA

THESE DRAWINGS ARE FOR THE EXCLUSIVE USE OF GLIDDEN SPINA + PARTNERS, INC. AND MAY NOT BE DUPLICATED, REPRODUCED OR USED IN ANY MANNER WITHOUT THE EXPRESS WRITTEN CONSENT OF GLIDDEN SPINA + PARTNERS, INC. ALL RIGHTS RESERVED

Revisions:

Project no: 13106
Date: 02/04/2015
Drawn by: MA
Project Architect: JG
Partner: KS

PH3
A-4.1

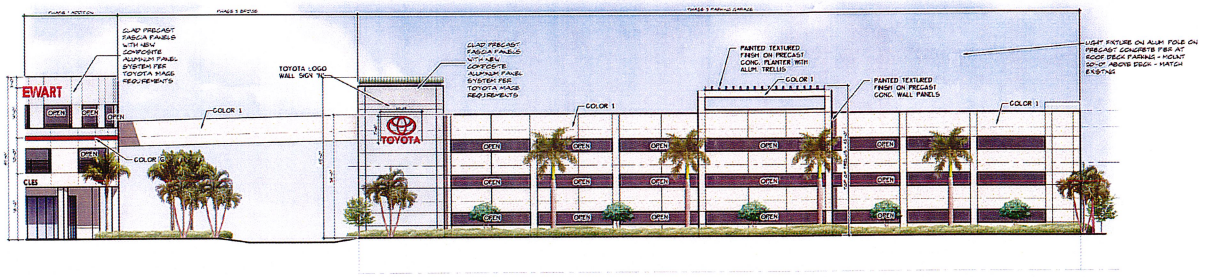

PARKING GARAGE
1 PHASE 3 - WEST ELEVATION
SCALE: 1/16"=1'-0"

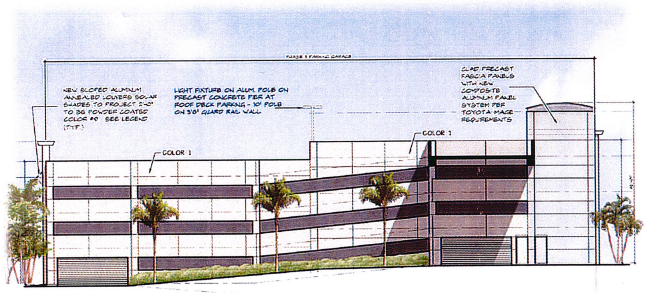

PARKING GARAGE
2 PHASE 3 - NORTH ELEVATION
SCALE: 1/16"=1'-0"

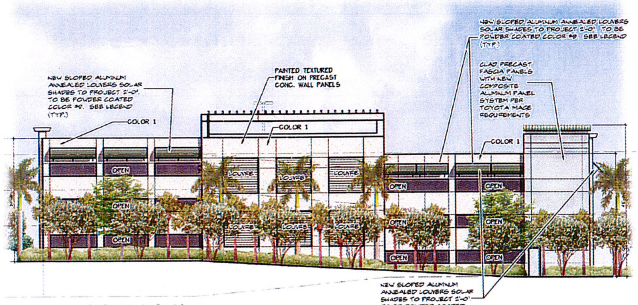

PARKING GARAGE
3 PHASE 3 - SOUTH ELEVATION
SCALE: 1/16"=1'-0"

COLOR LEGEND - TO MATCH EXIST
EXISTING COLOR 1 FIELD COLOR BUTTOCK 'PEARLY WHITE'
EXISTING COLOR 2 ACCENT FIELD COLOR (COLUMNS) SW 7015 'REDROSE GREY'
EXISTING COLOR 3 ACCENT BAND TOYOTA RED EAL SC01 'SIGNAL RED'
STOREFRONT CLEAR ANODIZED ALUMINUM
GLASS 1/4" CLEAR TEMPERED GLASS
EXISTING COLOR 4 HOLLOW METAL DOORS, FRAMES AND OVERHEAD ROLLING DOORS
NEW COLOR 5 COMPOSITE ALUMINUM PANEL SYSTEM FASCIA COLOR: TOYOTA SILVER
NEW COLOR 6 COMPOSITE ALUMINUM PANEL SYSTEM FASCIA COLOR: TOYOTA RED
NEW COLOR 7 TRANSLUCENT GLASS AT PORTAL COLOR: SCIERA TRANSLUCENT MATTE
NEW COLOR 8 COMPOSITE ALUMINUM PANEL TRIM AT PORTAL COLOR: TOYOTA WHITE
NEW COLOR 9 LOUVERED ALUMINUM SOLAR SHADES COLOR: COASTAL PLAN (SW 7195)

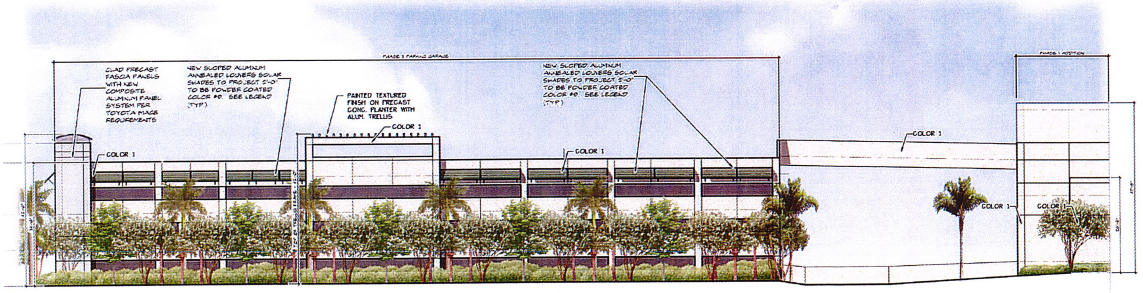

PARKING GARAGE
4 PHASE 3 - EAST ELEVATION
SCALE: 1/16"=1'-0"

PHASE 3
PARKING GARAGE
EXTERIOR ELEVATIONS
(AFTER 5 YEARS GROWTH)

SCALE : 1/16" = 1'-0"

GLIDDEN SPINA + PARTNERS
207 SIXTH STREET
WEST PALM BEACH, FLORIDA 33401
561.684.6844 - FAX 561.684.5594
www.gliddenspina.com
FLA. # AA26002309
Architecture • Interior Design
John Glidden • AR0015 • Keith M. Spina • AR13819

DEALERSHIP EXPANSION FOR:
EARL STEWART TOYOTA
1215 U.S. HIGHWAY NO. 1
LAKE PARK, FLORIDA

THESE DRAWINGS ARE FOR THE EXCLUSIVE USE OF GLIDDEN SPINA + PARTNERS, INC. AND MAY NOT BE DUPLICATED, REPRODUCED OR USED IN ANY MANNER WITHOUT THE EXPRESS WRITTEN CONSENT OF GLIDDEN SPINA + PARTNERS, INC. ALL RIGHTS RESERVED

Revisions:

Project no: 13106
Date: 02/04/2015
Drawn by: MA
Project Architect: JG
Partner: KS

PH3
A-4.1