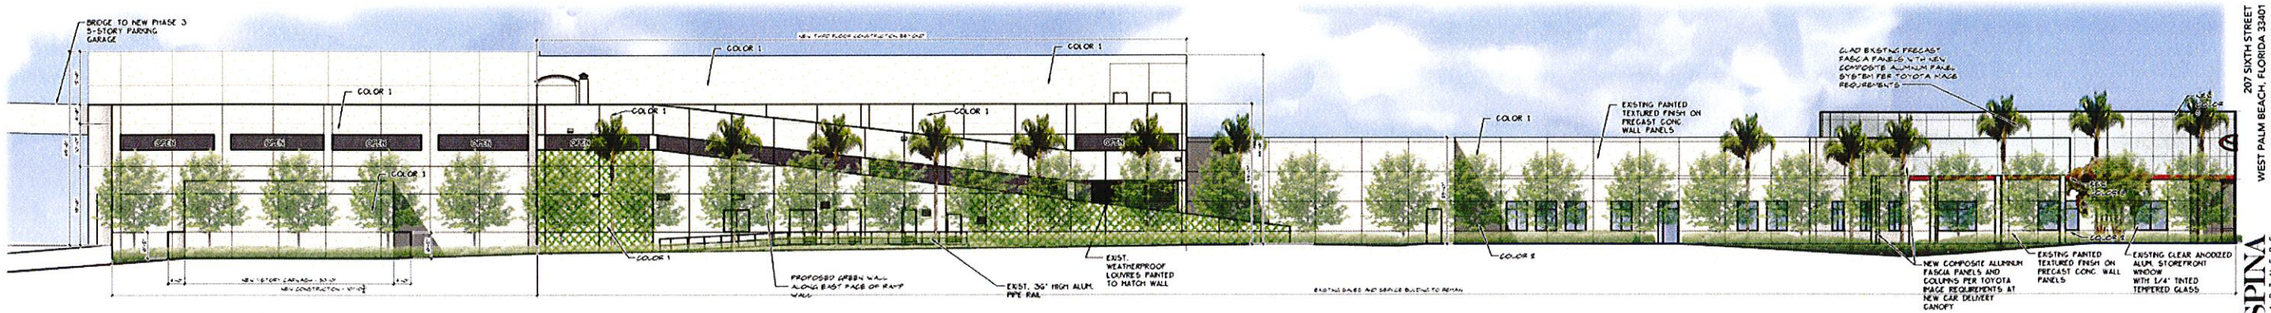


4 EAST ELEVATION
SCALE 1/16"=1'-0"

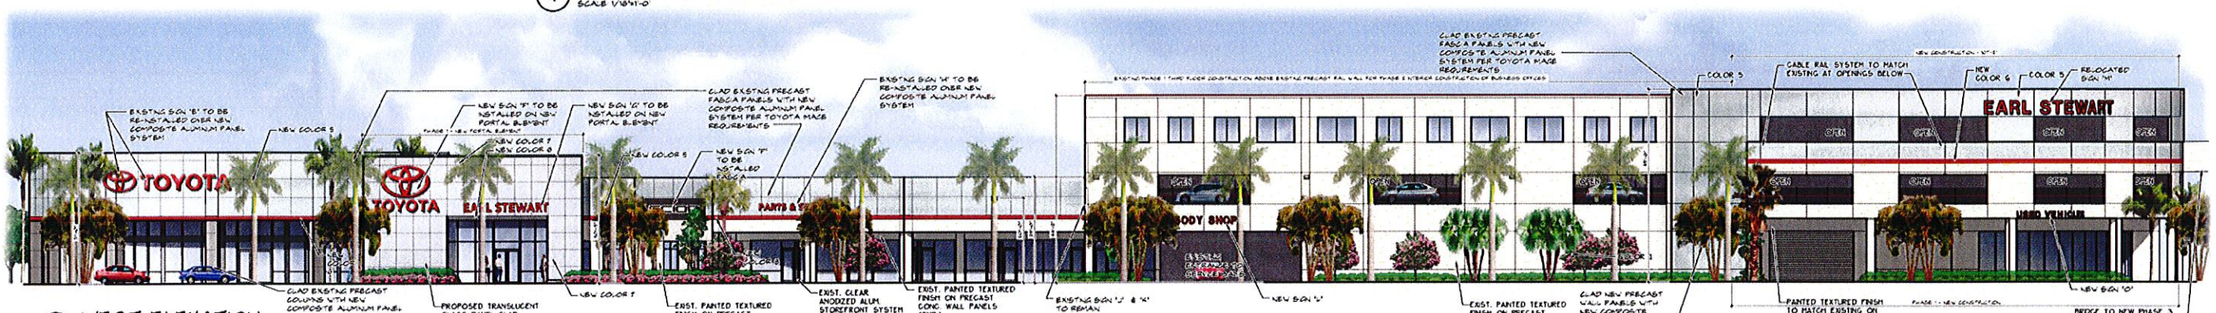


3 WEST ELEVATION
SCALE 1/16"=1'-0"

2 SOUTH ELEVATION
SCALE 1/16"=1'-0"

| COLOR LEGEND - TO MATCH EXIST |
|---|
| EXISTING COLOR 1<br>FIELD COLOR<br>SHERWIN WILLIAMS 'PEARLY WHITE' |
| EXISTING COLOR 2<br>ACCENT FIELD COLOR (COLUMNS)<br>SHERWIN WILLIAMS 'ROCKY GREY' |
| EXISTING COLOR 3<br>ACCENT BAND<br>TOYOTA RED RAL 3001 'SIGNAL RED' |
| STOREFRONT<br>CLEAR ANODIZED ALUMINUM |
| GLASS<br>1/4" CLEAR TEMPERED GLASS |
| EXISTING COLOR 4<br>HOLLOW METAL DOORS, FRAMES AND OVERHEAD ROLLING DOORS |
| NEW COLOR 5<br>COMPOSITE ALUMINUM PANEL SYSTEM FASCIA<br>COLOR TOYOTA SILVER |
| NEW COLOR 6<br>COMPOSITE ALUMINUM PANEL SYSTEM FASCIA<br>COLOR TOYOTA RED |
| NEW COLOR 7<br>TRANSLUCENT GLASS AT PORTAL<br>COLOR SOLERA TRANSLUCENT WHITE |
| NEW COLOR 8<br>COMPOSITE ALUMINUM PANEL TRIM AT PORTAL<br>COLOR TOYOTA WHITE |

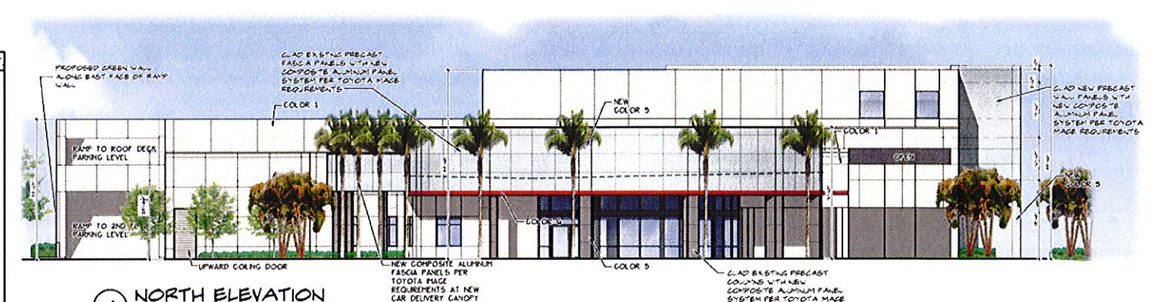


1 NORTH ELEVATION
SCALE 1/16"=1'-0"

Community
AUG 03 2015
Development

PHASE 3 & 3A
EXTERIOR ELEVATIONS

SCALE : 1/16" = 1'-0"

GLIDDENSPINA + PARTNERS
207 SIXTH STREET
WEST PALM BEACH, FLORIDA 33401
561.684.6844 - Fax 561.684.5594
gliddenspina.com
FL Lic. #AA0003296
Architecture - Interior Design
John Glidden - AIA/LEED - Keith M. Spina - AIA/LEED

DEALERSHIP EXPANSION FOR:
EARL STEWART TOYOTA
1215 U.S. HIGHWAY NO. 1
LAKE PARK, FLORIDA

THESE DRAWINGS ARE FOR THE EXCLUSIVE USE OF GLIDDEN SPINA + PARTNERS, INC. AND MAY NOT BE DUPLICATED, REPRODUCED OR USED IN ANY MANNER WITHOUT THE EXPRESS WRITTEN CONSENT OF GLIDDEN SPINA + PARTNERS, INC. ALL RIGHTS RESERVED.

Revisions:

Project no: 13106
Date: 02/04/2015
Drawn by: MA
Project Architect: JG
Partner: KS

PH3
A-4.0

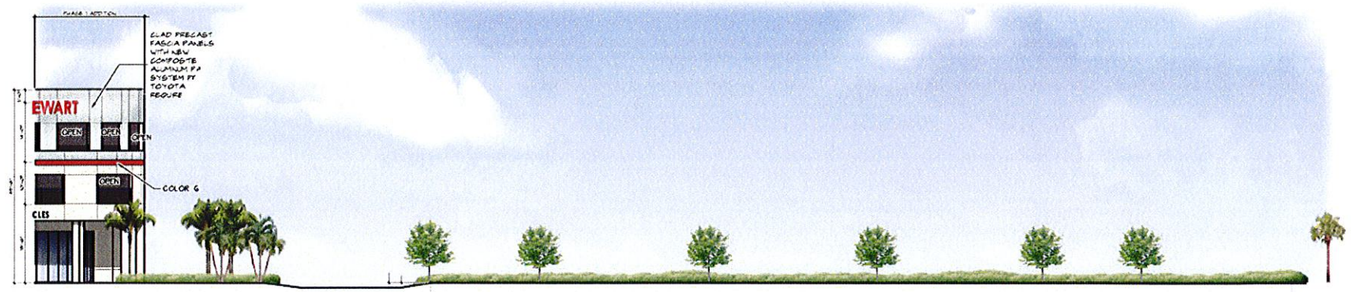


PARKING GARAGE
1 PHASE 1 - WEST ELEVATION
SCALE 1/16"=1'-0"

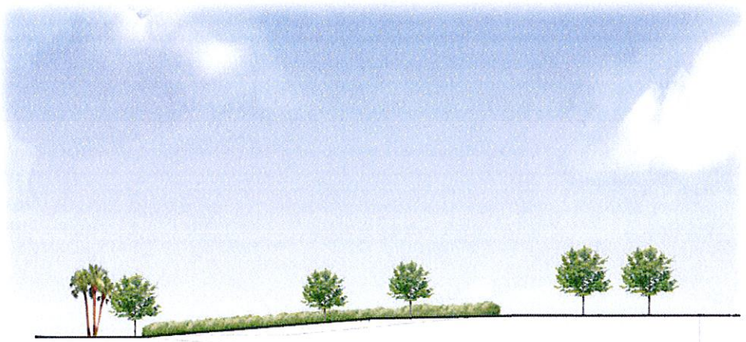

PARKING GARAGE
2 PHASE 1 - NORTH ELEVATION
SCALE 1/16"=1'-0"

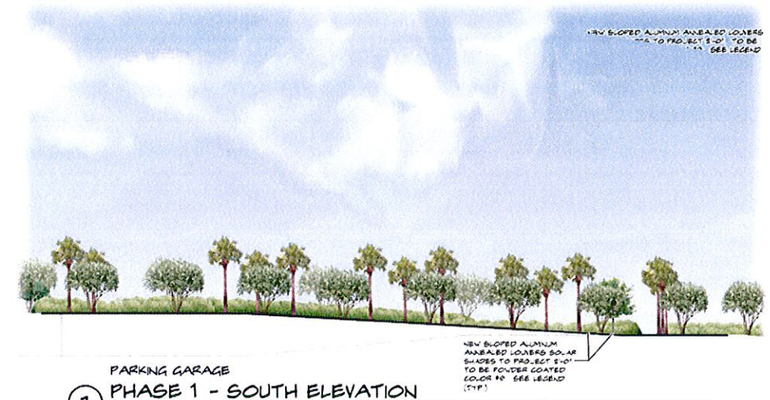


PARKING GARAGE
3 PHASE 1 - SOUTH ELEVATION
SCALE 1/16"=1'-0"

PARKING GARAGE
4 PHASE 1 - EAST ELEVATION
SCALE 1/16"=1'-0"

**COLOR LEGEND - TO MATCH EXIST**

EXISTING COLOR 1
FIELD COLOR
SW7009 "PEARLY WHITE"

EXISTING COLOR 2
ACCENT FIELD COLOR (COLUMNS)
SW 7015 "RED ROSE GREY"

EXISTING COLOR 3
ACCENT BAND
TOYOTA RED RAL 3001 "SIGNAL RED"

STOREFRONT
CLEAR ANODIZED ALUMINUM

GLASS
1/4" CLEAR TEMPERED GLASS

EXISTING COLOR 4
HOLLOW METAL DOORS, FRAMES AND OVERHEAD ROLLING DOORS

NEW COLOR 5
COMPOSITE ALUMINUM PANEL SYSTEM FASCIA
COLOR TOYOTA SILVER

NEW COLOR 6
COMPOSITE ALUMINUM PANEL SYSTEM FASCIA
COLOR TOYOTA RED

NEW COLOR 7
TRANSLUCENT GLASS AT PORTAL
COLOR SOLERA TRANSLUCENT WHITE

NEW COLOR 8
COMPOSITE ALUMINUM PANEL TRM AT PORTAL
COLOR TOYOTA WHITE

NEW COLOR 9
LOUVERED ALUMINUM SOLAR SHADES
COLOR COASTAL PLAIN (SW6192)

PHASE 1
PARKING GARAGE
EXTERIOR ELEVATIONS

SCALE : 1/16" = 1'-0"

Community
AUG 03 2015
Development

GLIDDENSPINA + PARTNERS
207 SIXTH STREET
WEST PALM BEACH, FLORIDA 33401
561.684.6844 • Fax 561.684.5594
gliddenspina.com
Architecture • Interior Design
John Glidden • Keith M. Spina

DEALERSHIP EXPANSION FOR:
EARL STEWART TOYOTA
1215 U.S. HIGHWAY NO. 1
LAKE PARK, FLORIDA

THESE DRAWINGS ARE FOR THE EXCLUSIVE USE OF GLIDDEN SPINA + PARTNERS, INC. AND MAY NOT BE DUPLICATED, REPRODUCED OR USED IN ANY MANNER WITHOUT THE EXPRESS WRITTEN CONSENT OF GLIDDEN SPINA + PARTNERS, INC. ALL RIGHTS RESERVED.

Revisions:

Project no: 13106
Date: 02/04/2015
Drawn by: MA
Project Architect: JG
Partner: KS

PH1
A-4.1

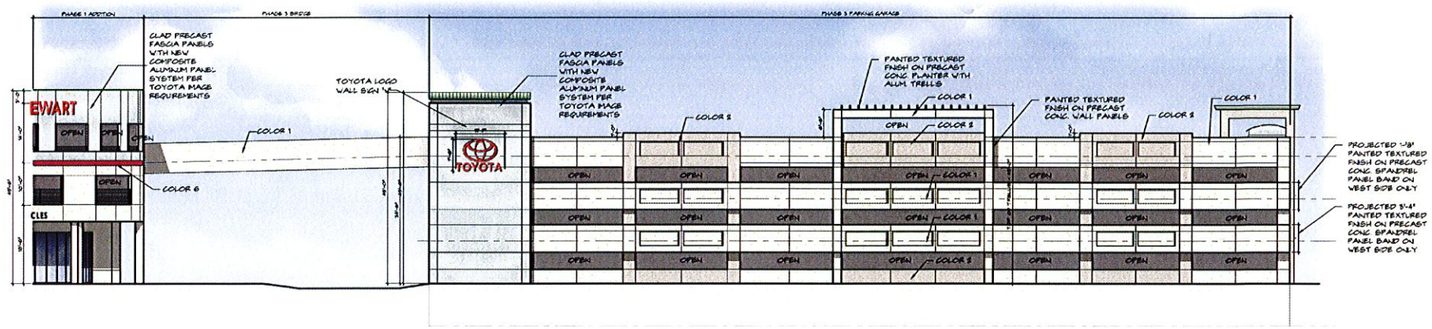


PARKING GARAGE
## 1 PHASE 3 - WEST ELEVATION
SCALE: 1/16"=1'-0"

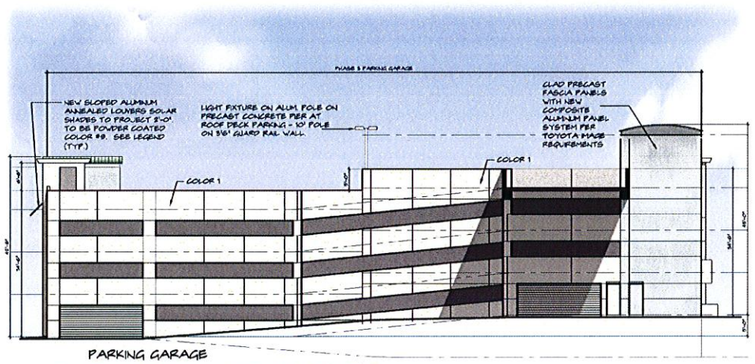


PARKING GARAGE
## 2 PHASE 3 - NORTH ELEVATION
SCALE: 1/16"=1'-0"

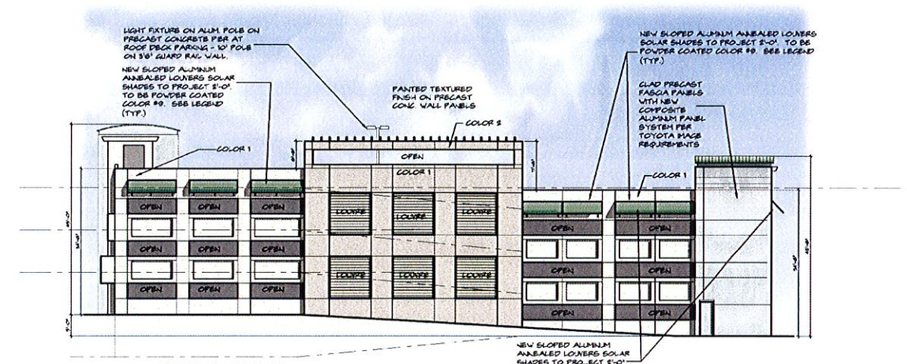


PARKING GARAGE
## 3 PHASE 3 - SOUTH ELEVATION
SCALE: 1/16"=1'-0"

### COLOR LEGEND - TO MATCH EXIST

EXISTING COLOR 1
FIELD COLOR
SW7008 'PEARLY WHITE'

EXISTING COLOR 2
ACCENT FIELD COLOR (COLUMNS)
SW 7015 'PEPPERCORN GREY'

EXISTING COLOR 3
ACCENT BAND
TOYOTA RED RAL 3001 'SIGNAL RED'

STOREFRONT
CLEAR ANODIZED ALUMINUM

GLASS
1/4" CLEAR TEMPERED GLASS

EXISTING COLOR 6
HOLLOW METAL DOORS, FRAMES AND OVERHEAD ROLLING DOORS

NEW COLOR 5
COMPOSITE ALUMINUM PANEL SYSTEM FASCIA
COLOR: TOYOTA SILVER

NEW COLOR 6
COMPOSITE ALUMINUM PANEL SYSTEM FASCIA
COLOR: TOYOTA RED

NEW COLOR 7
TRANSLUCENT GLASS AT PORTAL
COLOR: BOLERA TRANSLUCENT WHITE

NEW COLOR 8
COMPOSITE ALUMINUM PANEL TRIM AT PORTAL
COLOR: TOYOTA WHITE

NEW COLOR 9
LOUVERED ALUMINUM SOLAR SHADES
COLOR: COASTAL PLAN (SW6195)

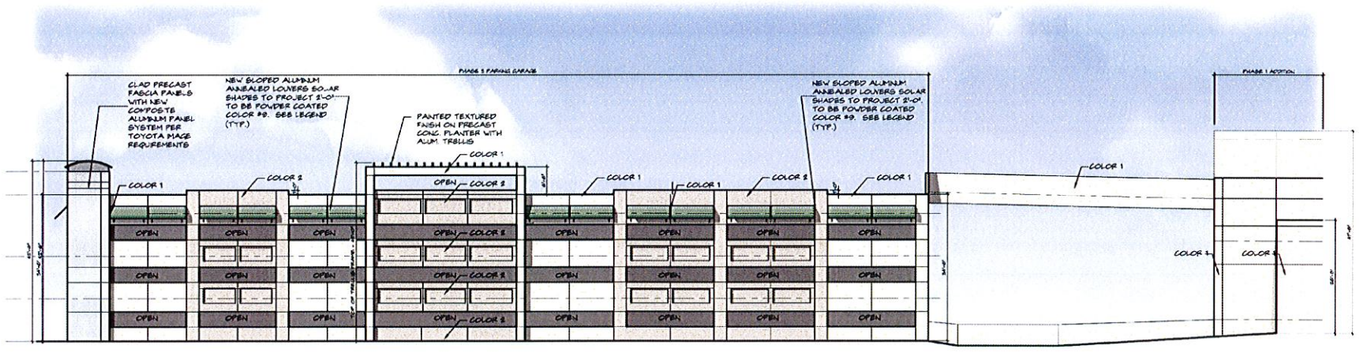


PARKING GARAGE
## 4 PHASE 3 - EAST ELEVATION
SCALE: 1/16"=1'-0"

Community
AUG 03 2015
Development

PHASE 3
PARKING GARAGE
EXTERIOR ELEVATIONS

SCALE : 1/16" = 1'-0"

GLIDDEN SPINA + PARTNERS
207 SIXTH STREET
WEST PALM BEACH, FLORIDA 33401
561.684.6844 • Fax 561.684.5594
gliddenspina.com
FL Lic. # AA0002199
Architecture • Interior Design
John Glidden # AR0036 • Keith M. Spina # AR13419

DEALERSHIP EXPANSION FOR:
EARL STEWART TOYOTA
1215 U.S. HIGHWAY NO. 1
LAKE PARK, FLORIDA

THESE DRAWINGS ARE FOR THE EXCLUSIVE USE OF GLIDDEN SPINA + PARTNERS, INC. AND MAY NOT BE DUPLICATED, REPRODUCED OR USED IN ANY MANNER WITHOUT THE EXPRESS WRITTEN CONSENT OF GLIDDEN SPINA + PARTNERS, INC. ALL RIGHTS RESERVED.

Revisions:

Project no: 13106
Date: 02/04/2015
Drawn by: MA
Project Architect: JG
Partner: KS

PH3
A-4.1

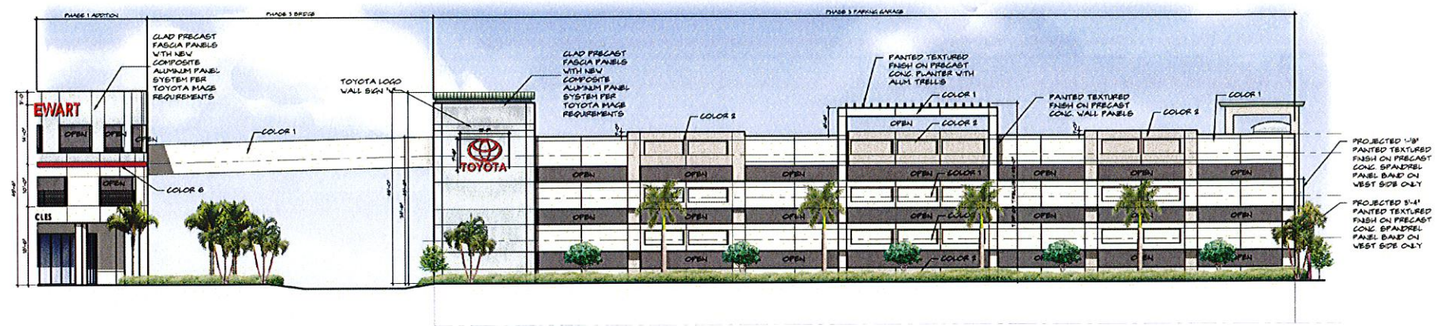


PARKING GARAGE
1 PHASE 3 - WEST ELEVATION
SCALE: 1/16"=1'-0"

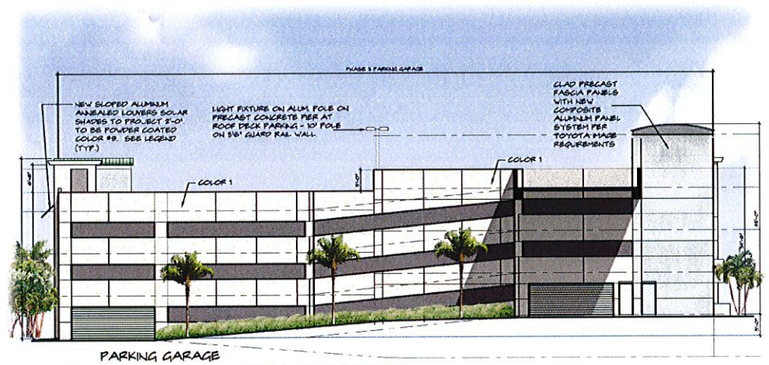


PARKING GARAGE
2 PHASE 3 - NORTH ELEVATION
SCALE 1/16"=1'-0"

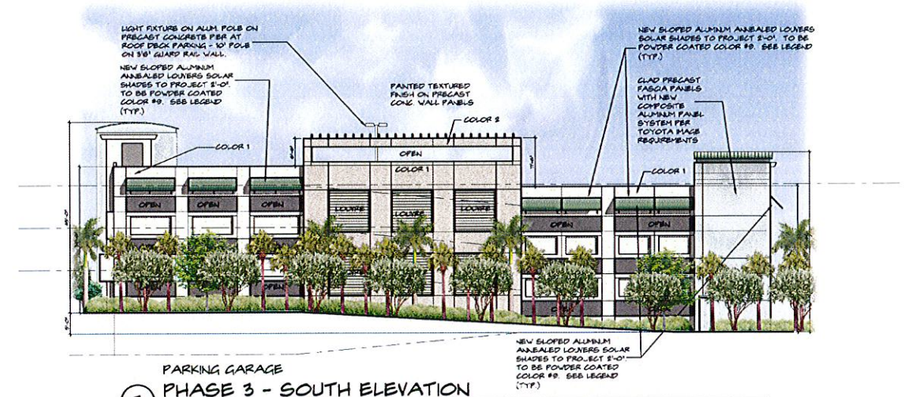


PARKING GARAGE
3 PHASE 3 - SOUTH ELEVATION
SCALE: 1/16"=1'-0"

COLOR LEGEND - TO MATCH EXIST

EXISTING COLOR 1
FIELD COLOR
SUTCO "PEARLY WHITE"

EXISTING COLOR 2
ACCENT FIELD COLOR (COLUMNS)
SW 7015 "REDROSE GREY"

EXISTING COLOR 3
ACCENT BAND
TOYOTA RED "RAL 3001" "SIGNAL RED"

STOREFRONT
CLEAR ANODIZED ALUMINUM

GLASS
1/4" CLEAR TEMPERED GLASS

EXISTING COLOR 4
HOLLOW METAL DOORS, FRAMES AND OVERHEAD ROLLING DOORS

NEW COLOR 5
COMPOSITE ALUMINUM PANEL SYSTEM FASCIA
COLOR: TOYOTA SILVER

NEW COLOR 6
COMPOSITE ALUMINUM PANEL SYSTEM FASCIA
COLOR: TOYOTA RED

NEW COLOR 7
TRANSLUCENT GLASS AT PORTAL
COLOR: BOLERA TRANSLUCENT WHITE

NEW COLOR 8
COMPOSITE ALUMINUM PANEL TRIM AT PORTAL
COLOR: TOYOTA WHITE

NEW COLOR 9
LOUVERED ALUMINUM SOLAR SHADES
COLOR: COASTAL PLAN (BW8192)

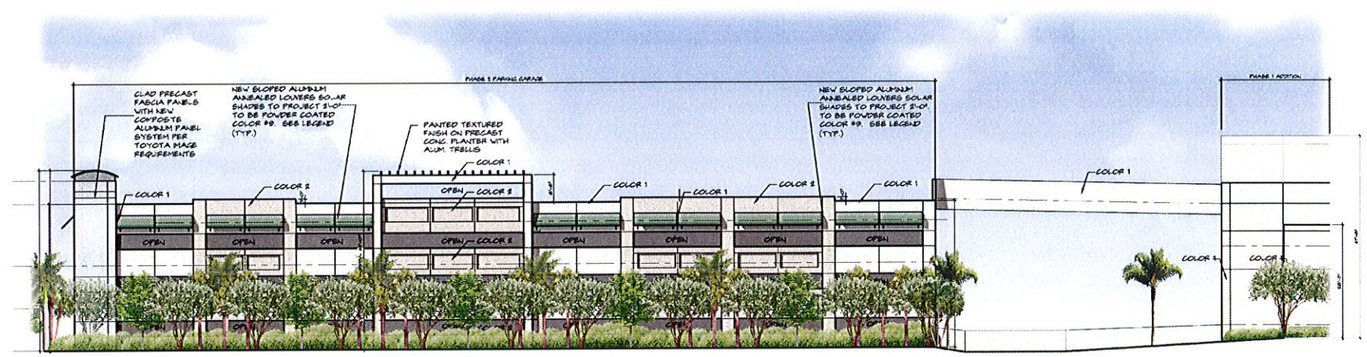


PARKING GARAGE
4 PHASE 3 - EAST ELEVATION
SCALE 1/16"=1'-0"

Community
AUG 03 2015
Development

PHASE 3
PARKING GARAGE
EXTERIOR ELEVATIONS
(AT TIME OF CONSTRUCTION)

SCALE : 1/16" = 1'-0"

GLIDDEN SPINA + PARTNERS
207 SIXTH STREET
WEST PALM BEACH, FLORIDA 33401
561.684.6844 • Fax 561.684.5594
glidden-spina.com
FL LIC # AA26002799
Architecture • Interior Design
John Glidden # AR0014 • Keith M. Spina # AR13410

DEALERSHIP EXPANSION FOR:
EARL STEWART TOYOTA
1215 U.S. HIGHWAY NO. 1
LAKE PARK, FLORIDA

THESE DRAWINGS ARE FOR THE EXCLUSIVE USE OF GLIDDEN SPINA + PARTNERS, INC. AND MAY NOT BE DUPLICATED, REPRODUCED OR USED IN ANY MANNER WITHOUT THE EXPRESS WRITTEN CONSENT OF GLIDDEN SPINA + PARTNERS, INC. ALL RIGHTS RESERVED.

Revisions:

Project no: 13106
Date: 02/04/2015
Drawn by: MA
Project Architect: JG
Partner: KS

PH3
A-4.1

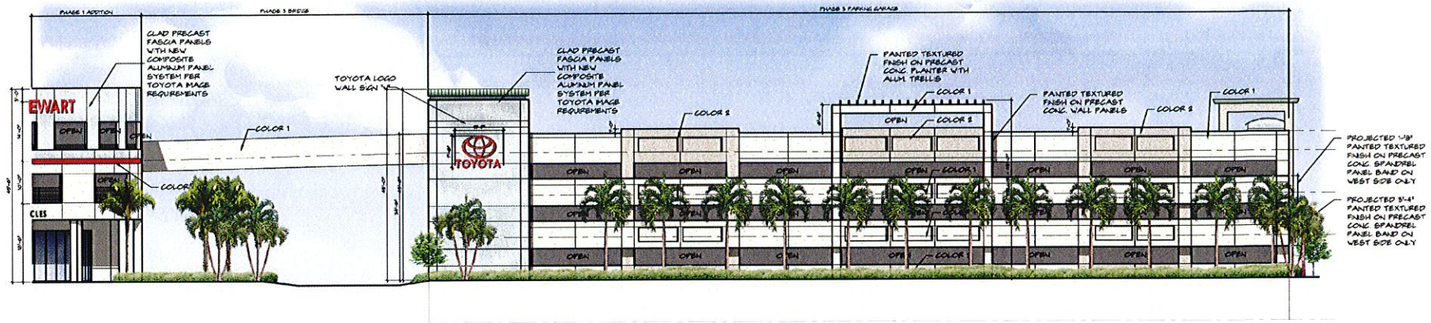


PARKING GARAGE
1 PHASE 3 - WEST ELEVATION
SCALE: 1/16"=1'-0"

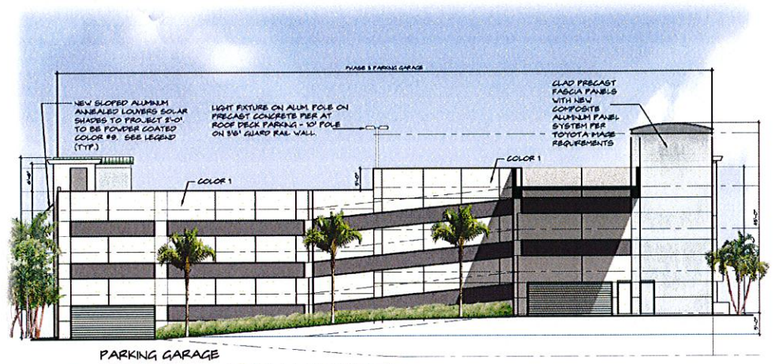


PARKING GARAGE
2 PHASE 3 - NORTH ELEVATION
SCALE: 1/16"=1'-0"

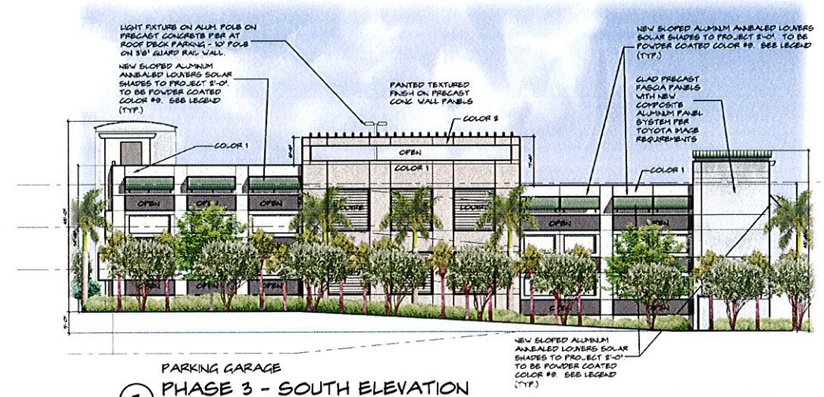


PARKING GARAGE
3 PHASE 3 - SOUTH ELEVATION
SCALE: 1/16"=1'-0"

COLOR LEGEND - TO MATCH EXIST

EXISTING COLOR 1
FIELD COLOR
SHERWIN WILLIAMS "PEARLY WHITE"

EXISTING COLOR 2
ACCENT FIELD COLOR (COLUMNS)
SW 7015 "PEPPERCORN GREY"

EXISTING COLOR 3
ACCENT BAND
TOYOTA RED RAL 3000 "SIGNAL RED"

STOREFRONT
CLEAR ANODIZED ALUMINUM

GLASS
1/4" CLEAR TEMPERED GLASS

EXISTING COLOR 4
HOLLOW METAL DOORS, FRAMES AND OVERHEAD ROLLING DOORS

NEW COLOR 5
COMPOSITE ALUMINUM PANEL SYSTEM FASCIA
COLOR: TOYOTA SILVER

NEW COLOR 6
COMPOSITE ALUMINUM PANEL SYSTEM FASCIA
COLOR: TOYOTA RED

NEW COLOR 7
TRANSLUCENT GLASS AT PORTAL
COLOR: BOLERA TRANSLUCENT WHITE

NEW COLOR 8
COMPOSITE ALUMINUM PANEL TRIM AT PORTAL
COLOR: TOYOTA WHITE

NEW COLOR 9
LOUVERED ALUMINUM SOLAR SHADES
COLOR: COASTAL PLAN (6148-B2)

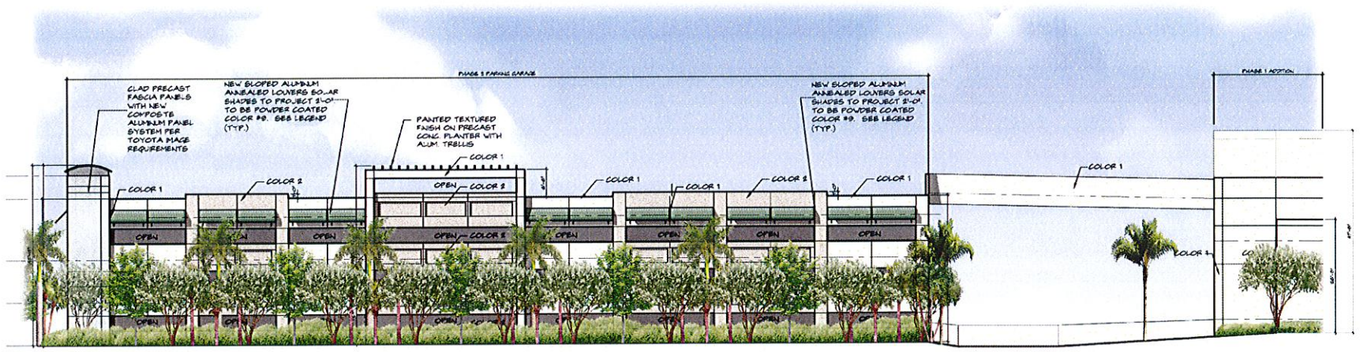


PARKING GARAGE
4 PHASE 3 - EAST ELEVATION
SCALE: 1/16"=1'-0"

Community
AUG 03 2015
Development

PHASE 3
PARKING GARAGE
EXTERIOR ELEVATIONS
(AFTER 5 YEARS GROWTH)

SCALE : 1/16" = 1'-0"

GLIDDEN SPINA + PARTNERS
207 SIXTH STREET
WEST PALM BEACH, FLORIDA 33401
561.684.6844 | Fax 561.684.5994
gliddenspina.com
FL LIC # AA26002099
Architecture - Interior Design
John Glidden # AR0036 - Keith M. Spina # AR13419

DEALERSHIP EXPANSION FOR:
EARL STEWART TOYOTA
1215 U.S. HIGHWAY NO. 1
LAKE PARK, FLORIDA

THESE DRAWINGS ARE FOR THE EXCLUSIVE USE OF GLIDDEN SPINA + PARTNERS, INC. AND MAY NOT BE DUPLICATED, REPRODUCED OR USED IN ANY MANNER WITHOUT THE EXPRESS WRITTEN CONSENT OF GLIDDEN SPINA + PARTNERS INC. ALL RIGHTS RESERVED.

Revisions:

Project no: 13106
Date: 02/04/2015
Drawn by: MA
Project Architect: JG
Partner: KS

PH3
A-4.1

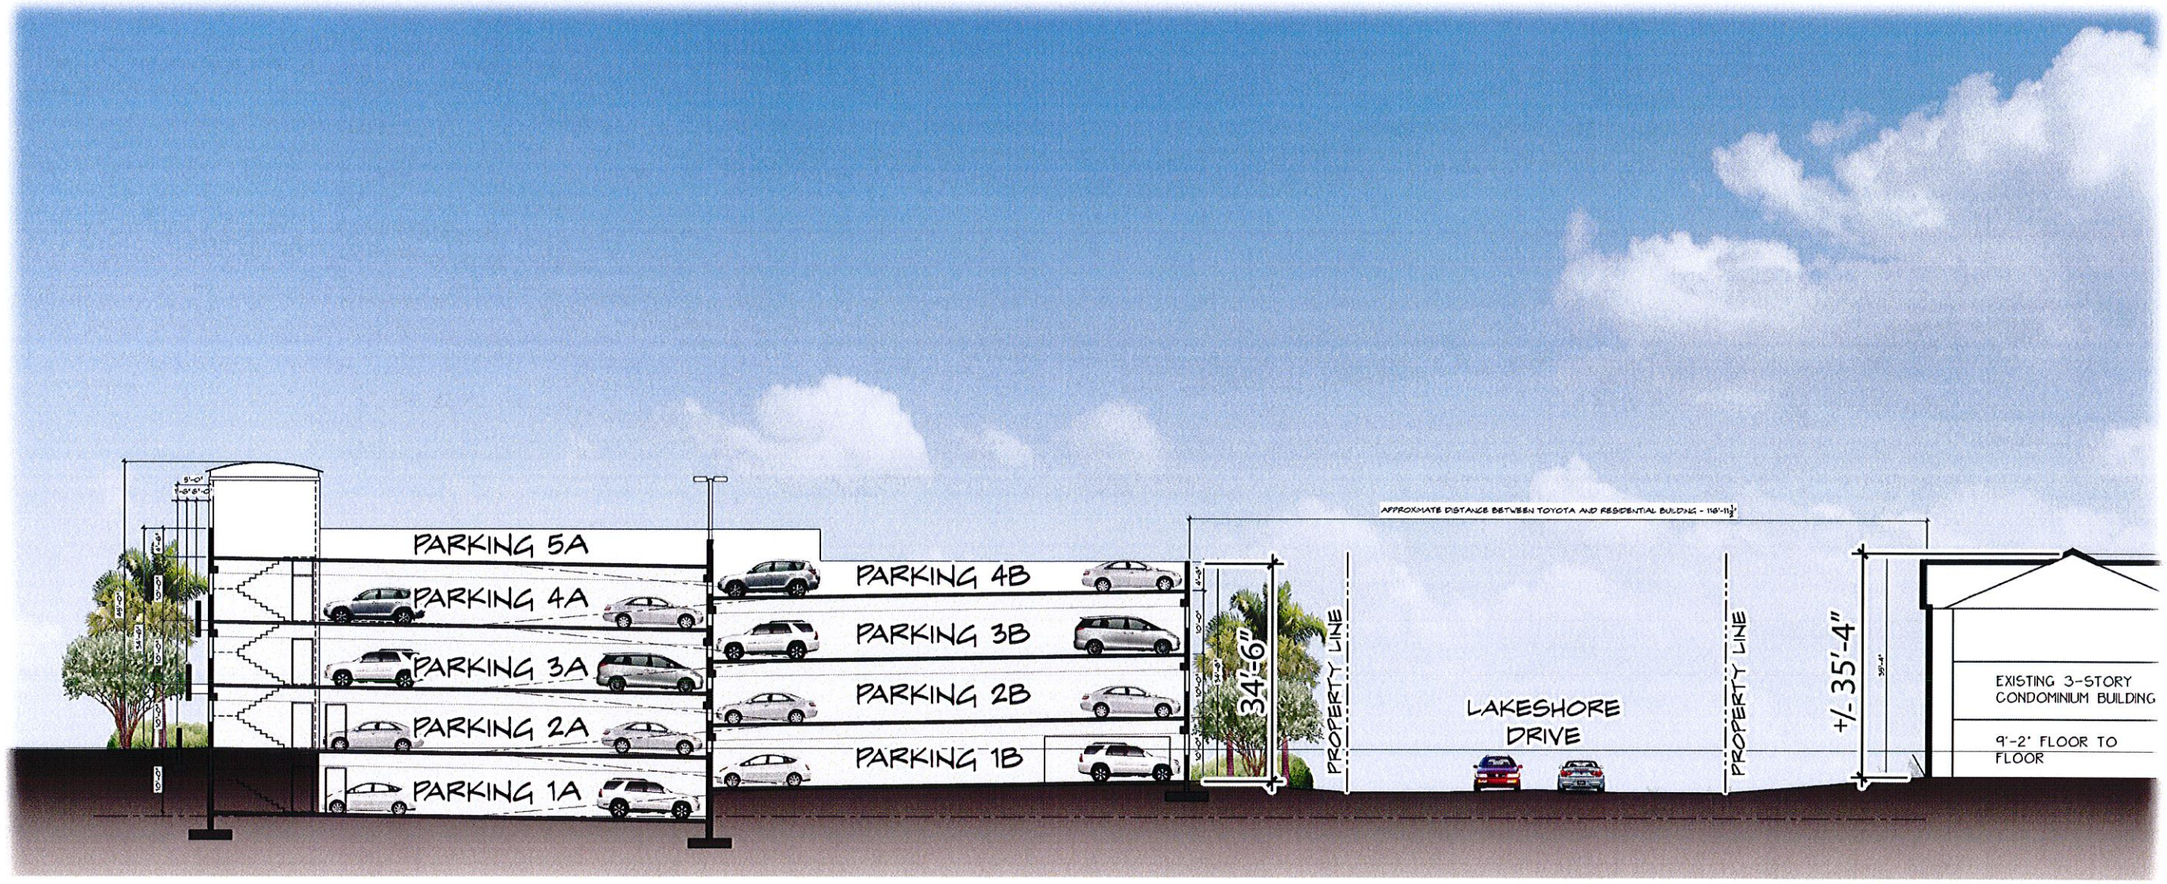


SECTION LOOKING NORTH

2 PARKING GARAGE / SITE SECTION

SCALE: 1/16"= 1'-0"

Community

AUG 03 2015

Development


GLIDDEN SPINA + PARTNERS

207 SIXTH STREET
WEST PALM BEACH, FLORIDA 33401
561.684.6844 - Fax 561.684.5594
gliddenspina.com
FL LC. # AA26002399

Architecture - Interior Design
John Glidden # AR0026 - Keith M. Spina # AR13419


DEALERSHIP EXPANSION FOR:
EARL STEWART TOYOTA

1215 U.S. HIGHWAY NO. 1
LAKE PARK, FLORIDA


THESE DRAWINGS ARE FOR THE EXCLUSIVE USE OF GLIDDEN SPINA + PARTNERS, INC AND MAY NOT BE DUPLICATED, REPRODUCED OR USED IN ANY MANNER WITHOUT THE EXPRESS WRITTEN CONSENT OF GLIDDEN SPINA + PARTNERS, INC. ALL RIGHTS RESERVED.


Revisions:

Project no: 13106
Date: 02/04/2015
Drawn by: MA
Project Architect: JG
Partner: KS

PH3

A-5.1

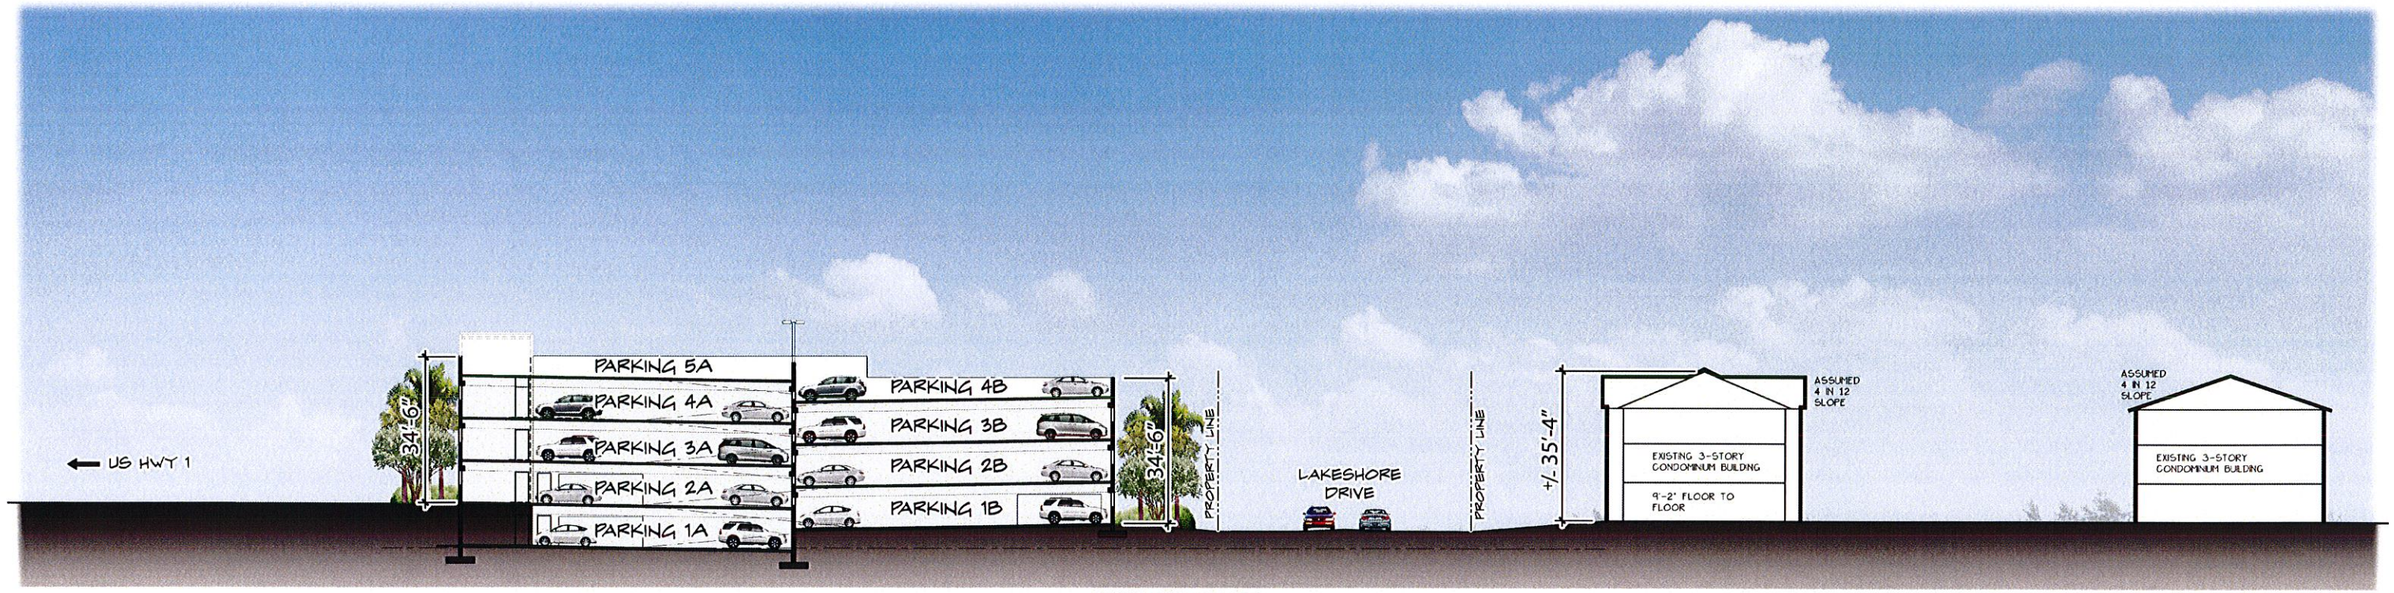


SECTION LOOKING NORTH

## 2 PARKING GARAGE / SITE SECTION

SCALE: 1/16"= 1'-0"

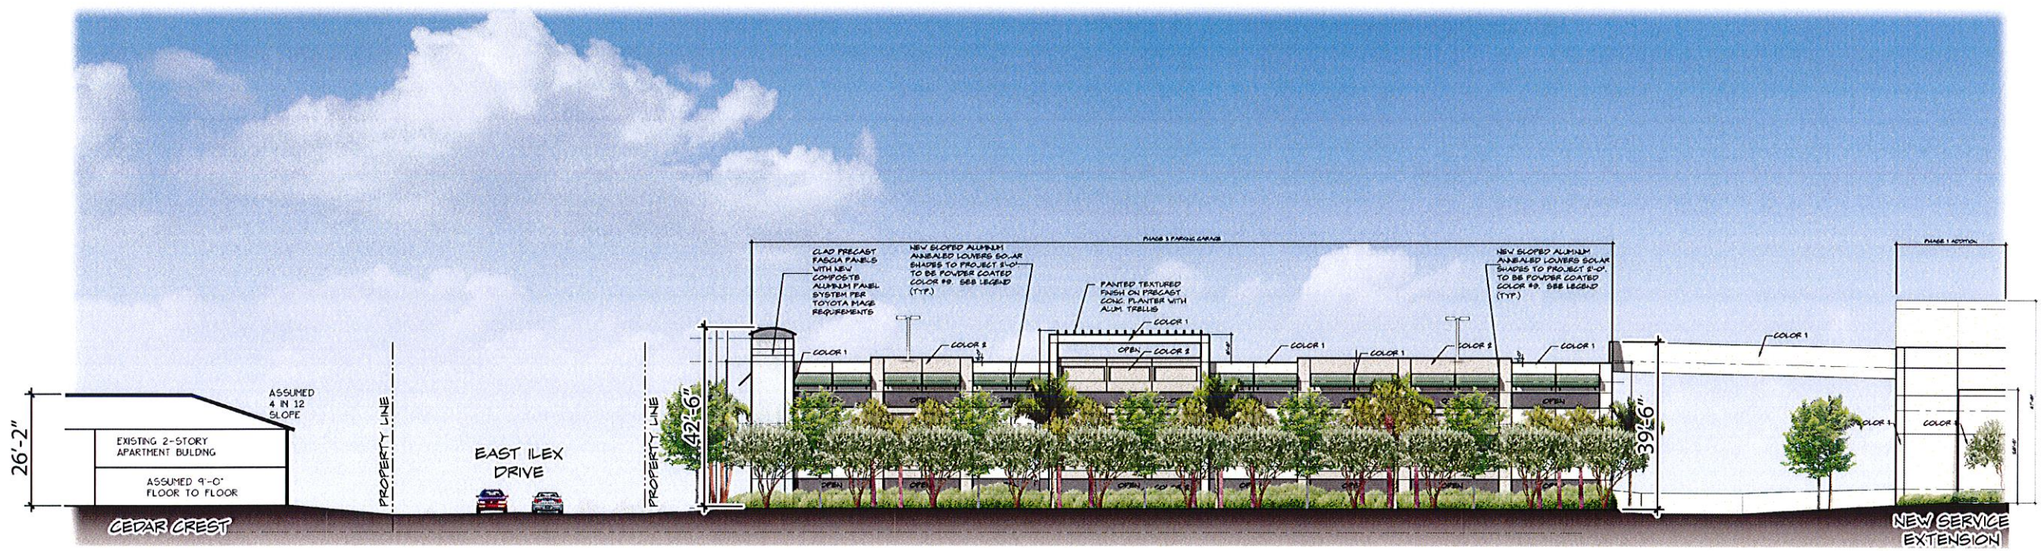


LOOKING WEST

## 3 EAST ELEVATION OF PARKING GARAGE

SCALE: 1/16"= 1'-0"

urban design kilday STUDIOS

GLIDDEN SPINA + PARTNERS

Community
AUG 03 2015
Development

EARL STEWART TOYOTA
LAKE PARK, FLORIDA