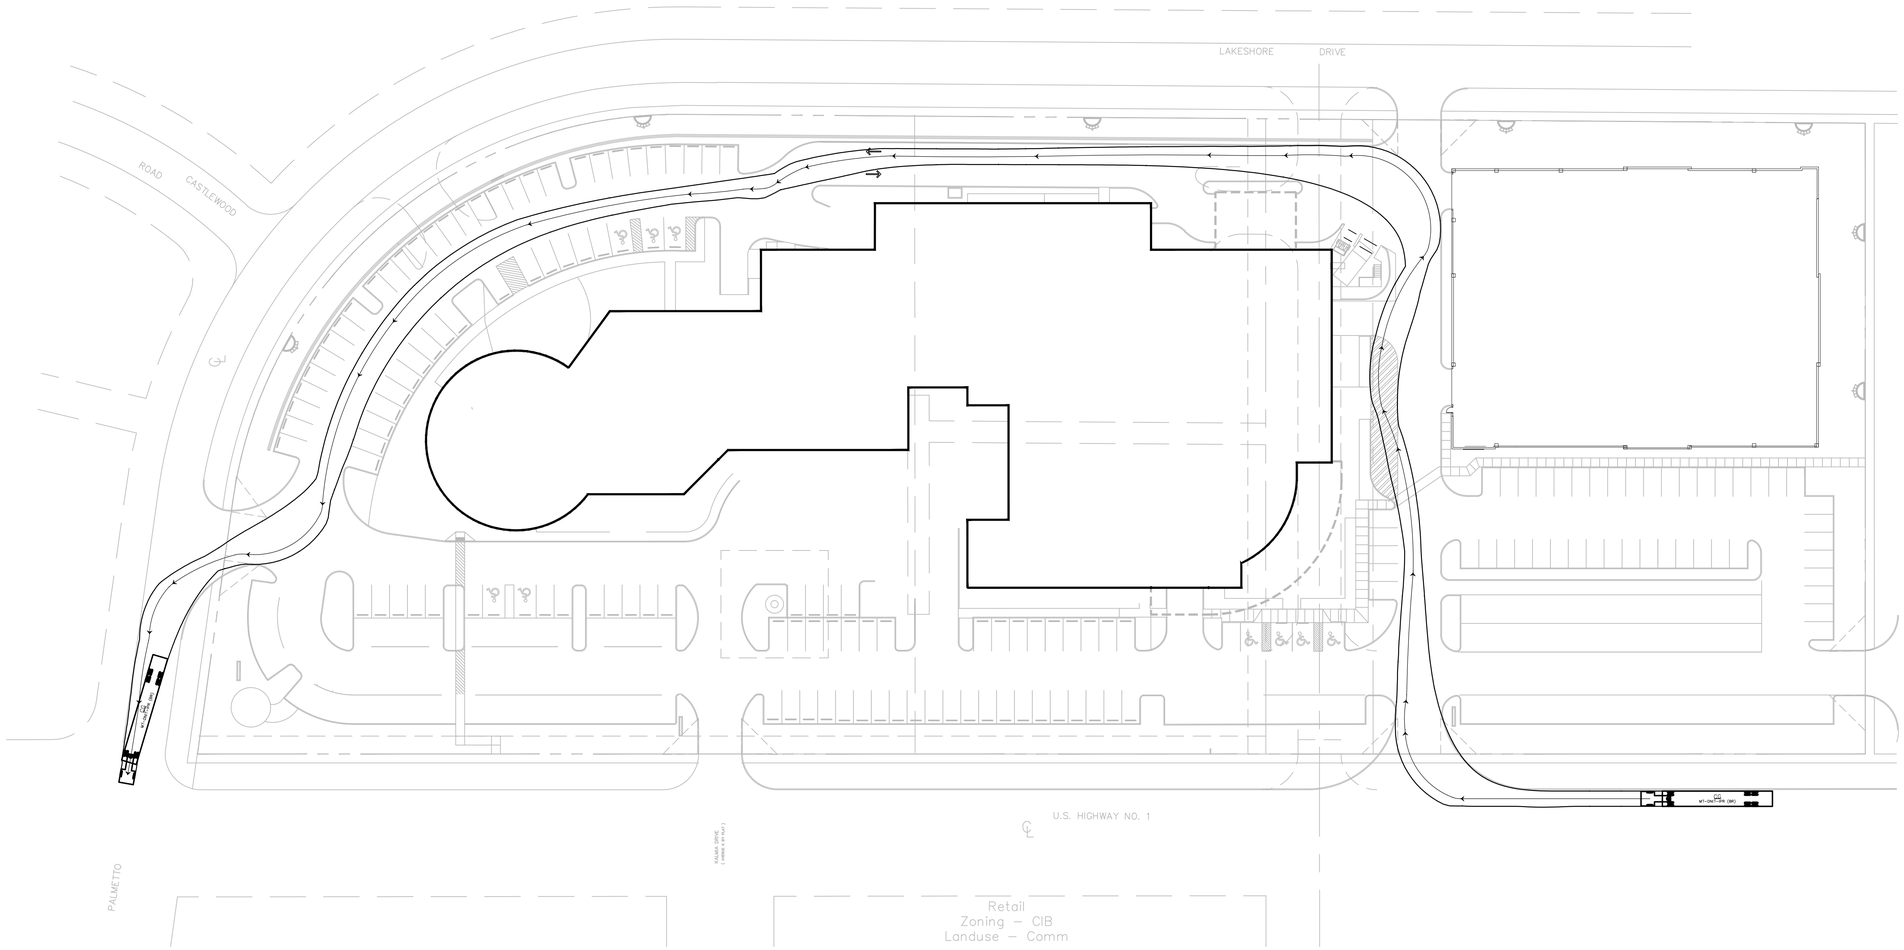

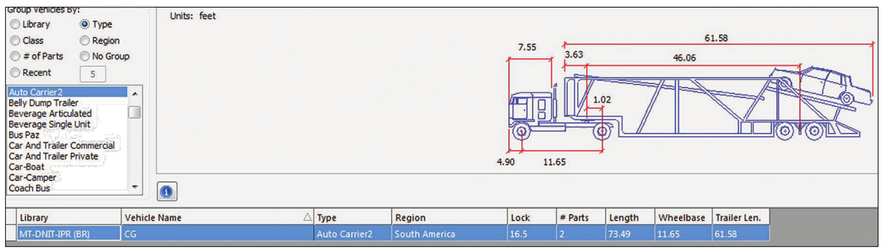

PBC Amendments:

urban design kilday STUDIOS

Urban Planning & Design
Landscape Architecture
Communication Graphics

610 Clematis Street, Suite CU02
West Palm Beach, FL 33401
561.366.1100 FAX 561.366.1111
www.udkstudios.com
#LCC000035

Copyright:
All ideas, designs, arrangements, and plans represented by this drawing are owned by and the property of the designer, and were created for the exclusive use of the specified project. These ideas, designs, arrangements or plans shall not be used by, or disclosed to any person, firm, or corporation without the written permission of the designer.

Earl Stewart Toyota

Lake Park, Florida
Auto-Turn Analysis: Southbound

Drawing name: H:\2003\Earl Stewart Toyota_03-002\ST_Expansion_CPR_2004\Drawings\Site Plan\ATAnalysis.dwg

NORTH

0 20' 40' 80'

Scale: 1" = 40'-0"

Date:	03.05.2014
Project No.:	03-002.004
Designed By:	
Drawn By:	SCM/TLM
Checked By:	AB

Revision Dates:

03-14-14 Submit SP Amendment SCM
10-22-14 Resubmit SP Amendment SCM
02-18-15 Resubmit SP Amendment SCM

ATA-1
of 2

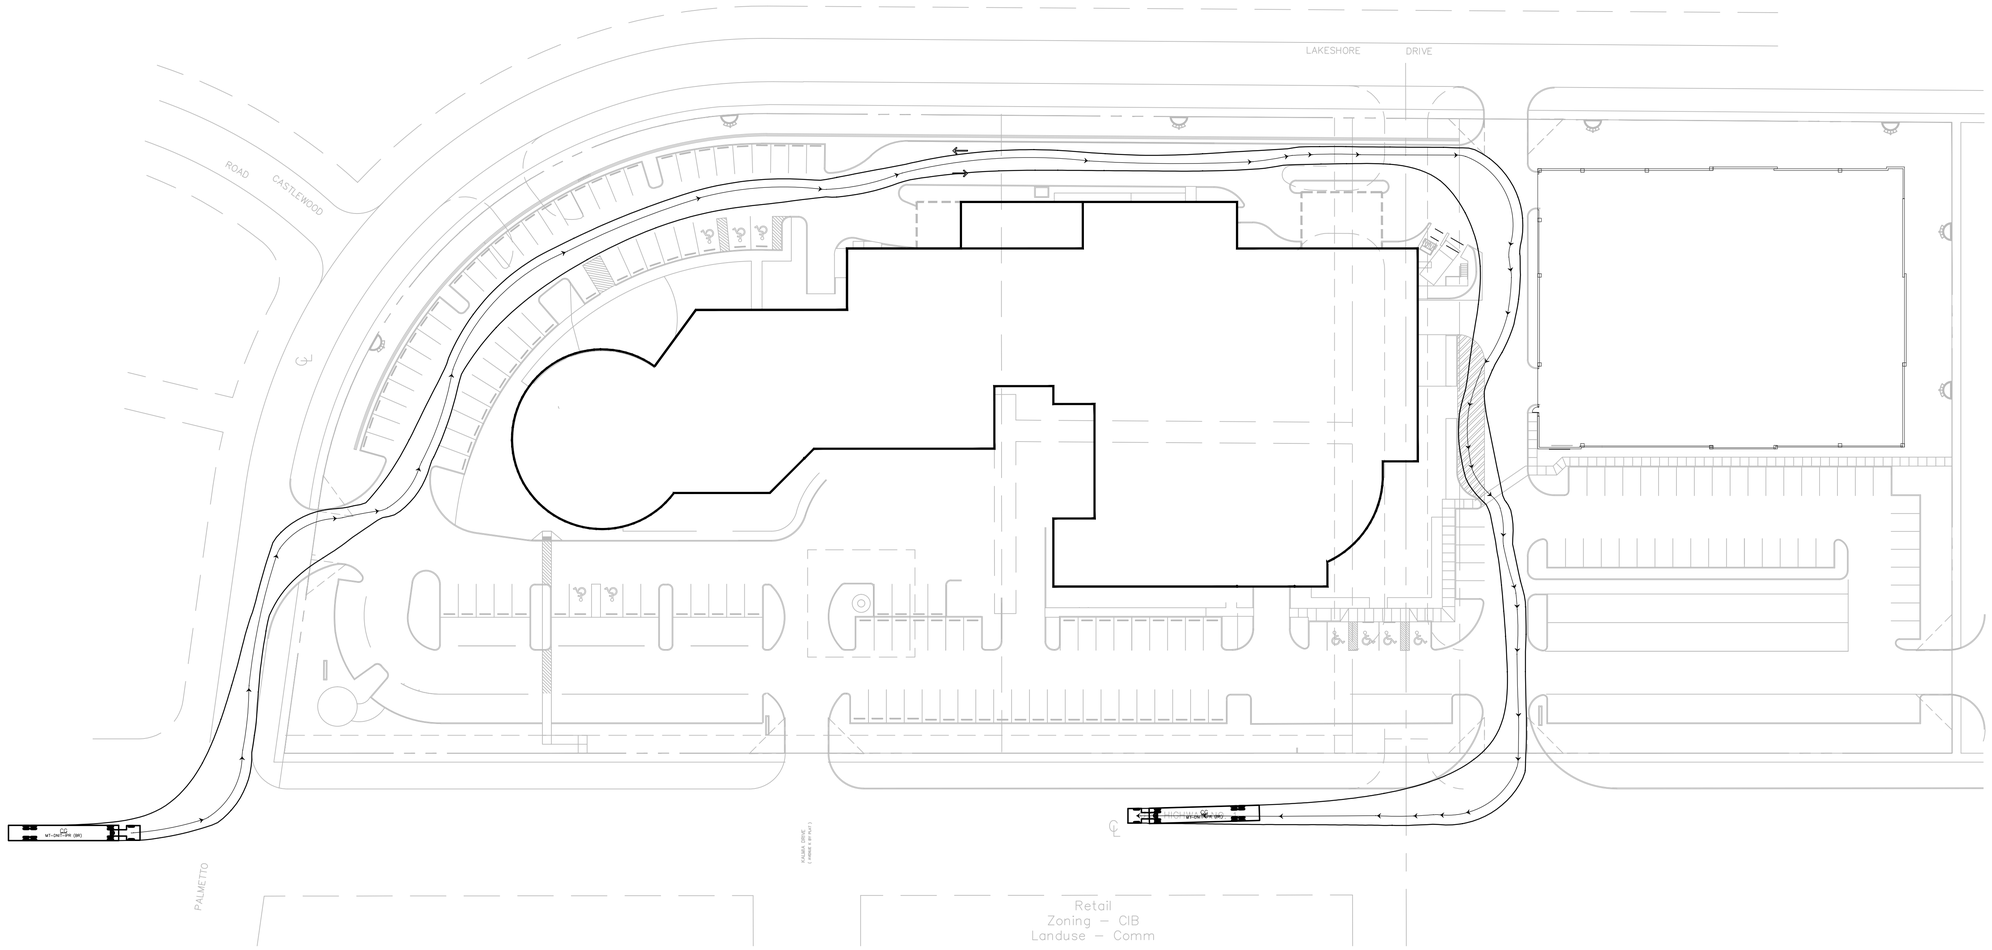

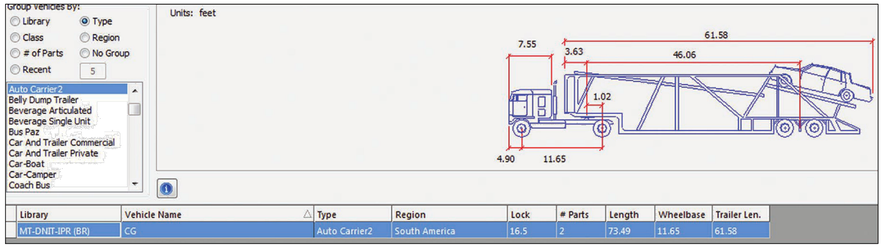

urban design kilday STUDIOS
Urban Planning & Design
Landscape Architecture
Communication Graphics
610 Clematis Street, Suite CU02
West Palm Beach, FL 33401
561.366.1100 FAX 561.366.1111
www.udkstudios.com
#LCC000035

Copyright:
All ideas, designs, arrangements, and plans represented by this drawing are owned by and the property of the designer, and were created for the exclusive use of the specified project. These ideas, designs, arrangements or plans shall not be used by, or disclosed to any person, firm, or corporation without the written permission of the designer.

Earl Stewart Toyota

Lake Park, Florida
Auto-Turn Analysis: Northbound

Drawing name: H:\JOBS\Earl Stewart Toyota_03-002\EST_Expansion_GPR_004\Drawings\Site Plan\ATAnalysis.dwg

NORTH

0 20' 40' 80'

Scale: 1" = 40'-0"

Date:	03.05.2014
Project No.:	03-002.004
Designed By:	
Drawn By:	SCM/TLM
Checked By:	AB

Revision Dates:

03-14-14 Submit SP Amendment SCM
10-22-14 Resubmit SP Amendment SCM
02-18-15 Resubmit SP Amendment SCM

ATA-2
of 2