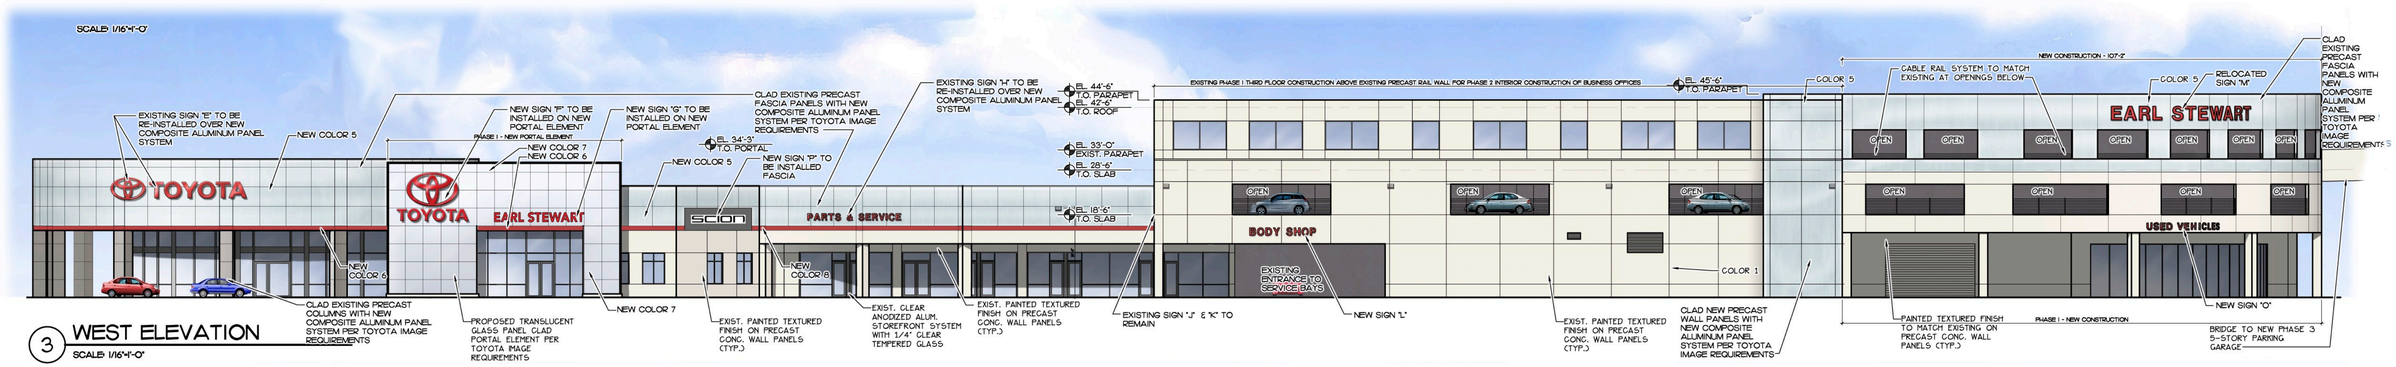

3 WEST ELEVATION
SCALE: 1/16"=1'-0"

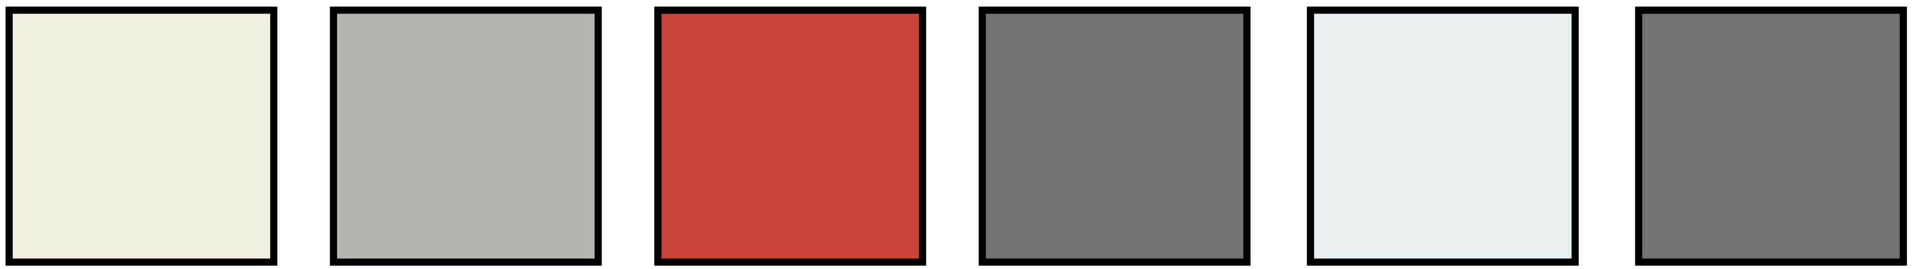

1. EXISTING COLOR 1
FIELD COLOR
SW 7009 "PEARLY WHITE"

2. EXISTING COLOR 2
ACCENT FIELD COLOR (COLUMNS)
SW 7015 "REDROSE GREY"

3. EXISTING COLOR 3
TOYOTA RED RAL 3001 "SIGNAL RED"
ACCENT BAND

4. STOREFRONT
CLEAR ANODIZED ALUMINUM

5. GLASS
1/4" CLEAR TEMPERED GLASS

6. EXISTING COLOR 4
HOLLOW METAL DOORS, FRAMES, AND OVERHEAD ROLLING DOORS

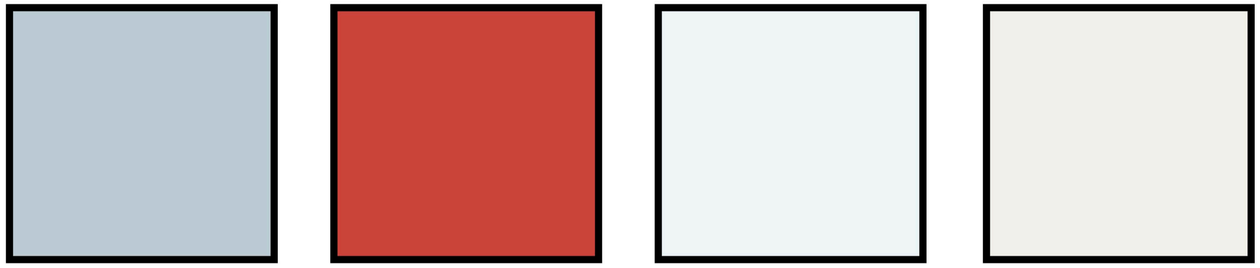

7. NEW COLOR 5
COMPOSITE ALUMINUM PANEL SYSTEM FASCIA
COLOR: TOYOTA SILVER

8. NEW COLOR 6
COMPOSITE ALUMINUM PANEL SYSTEM FASCIA
COLOR: TOYOTA RED

9. NEW COLOR 7
TRANSLUCENT GLASS AT PORTAL
COLOR: SOLERA TRANSLUCENT WHITE

10. NEW COLOR 8
COMPOSITE ALUMINUM PANEL TRIM AT PORTAL
COLOR: TOYOTA WHITE

GLIDDENSPINA + PARTNERS
2.6.15

COLOR / MATERIAL BOARD

EARL STEWART TOYOTA
LAKE PARK, FLORIDA