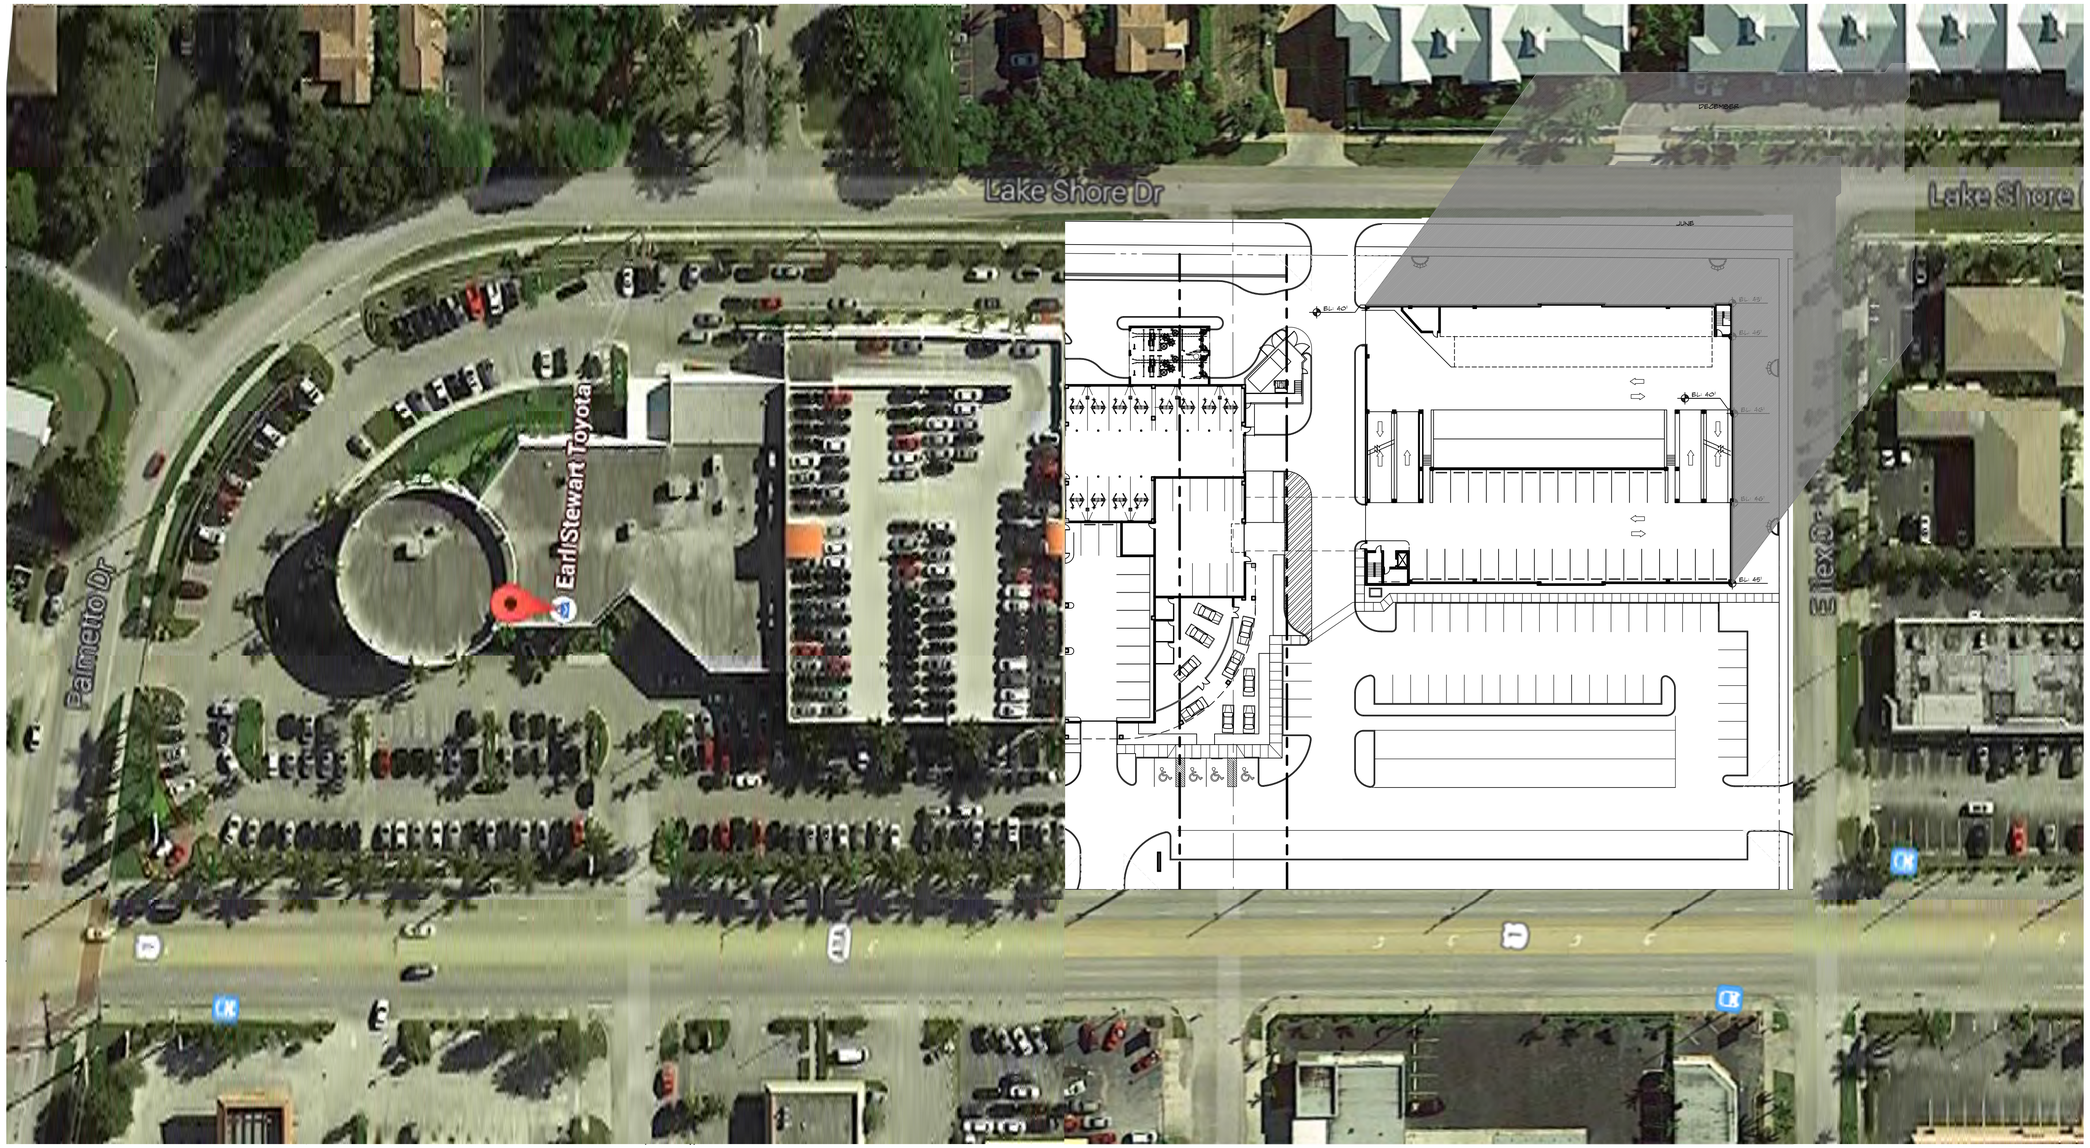

JUNE 21ST AT 6:00PM

DECEMBER 21ST AT 5:00PM

SHADOW STUDY

SCALE : 1"=40'-0"

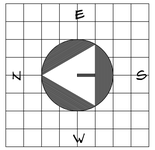

GLIDDEN SPINA + PARTNERS

1401 FORUM WAY, SUITE #100
WEST PALM BEACH, FLORIDA 33401
561.684.6844 • Fax 561.684.5594
gliddenspina.com
FL Lic. # AA26002399

Architecture • Interior Design
John Glidden # AR0330 • Keith M. Spina # AR13419

DEALERSHIP EXPANSION FOR:
EARL STEWART TOYOTA

1215 U.S. HIGHWAY NO. 1
LAKE PARK, FLORIDA

THESE DRAWINGS ARE FOR THE EXCLUSIVE USE OF GLIDDEN SPINA + PARTNERS, INC. AND MAY NOT BE DUPLICATED, REPRODUCED OR USED IN ANY MANNER WITHOUT THE EXPRESS WRITTEN CONSENT OF GLIDDEN SPINA + PARTNERS, INC. ALL RIGHTS RESERVED.

Sheet title: PHASE 3-1ST FLR/SITE PLAN
File name: STOY-SP-PROP

Revisions:

Project no: 13106
Date: 09/23/14
Drawn by: SC
Checked by: JG

A-6